



REZ 13 - 13

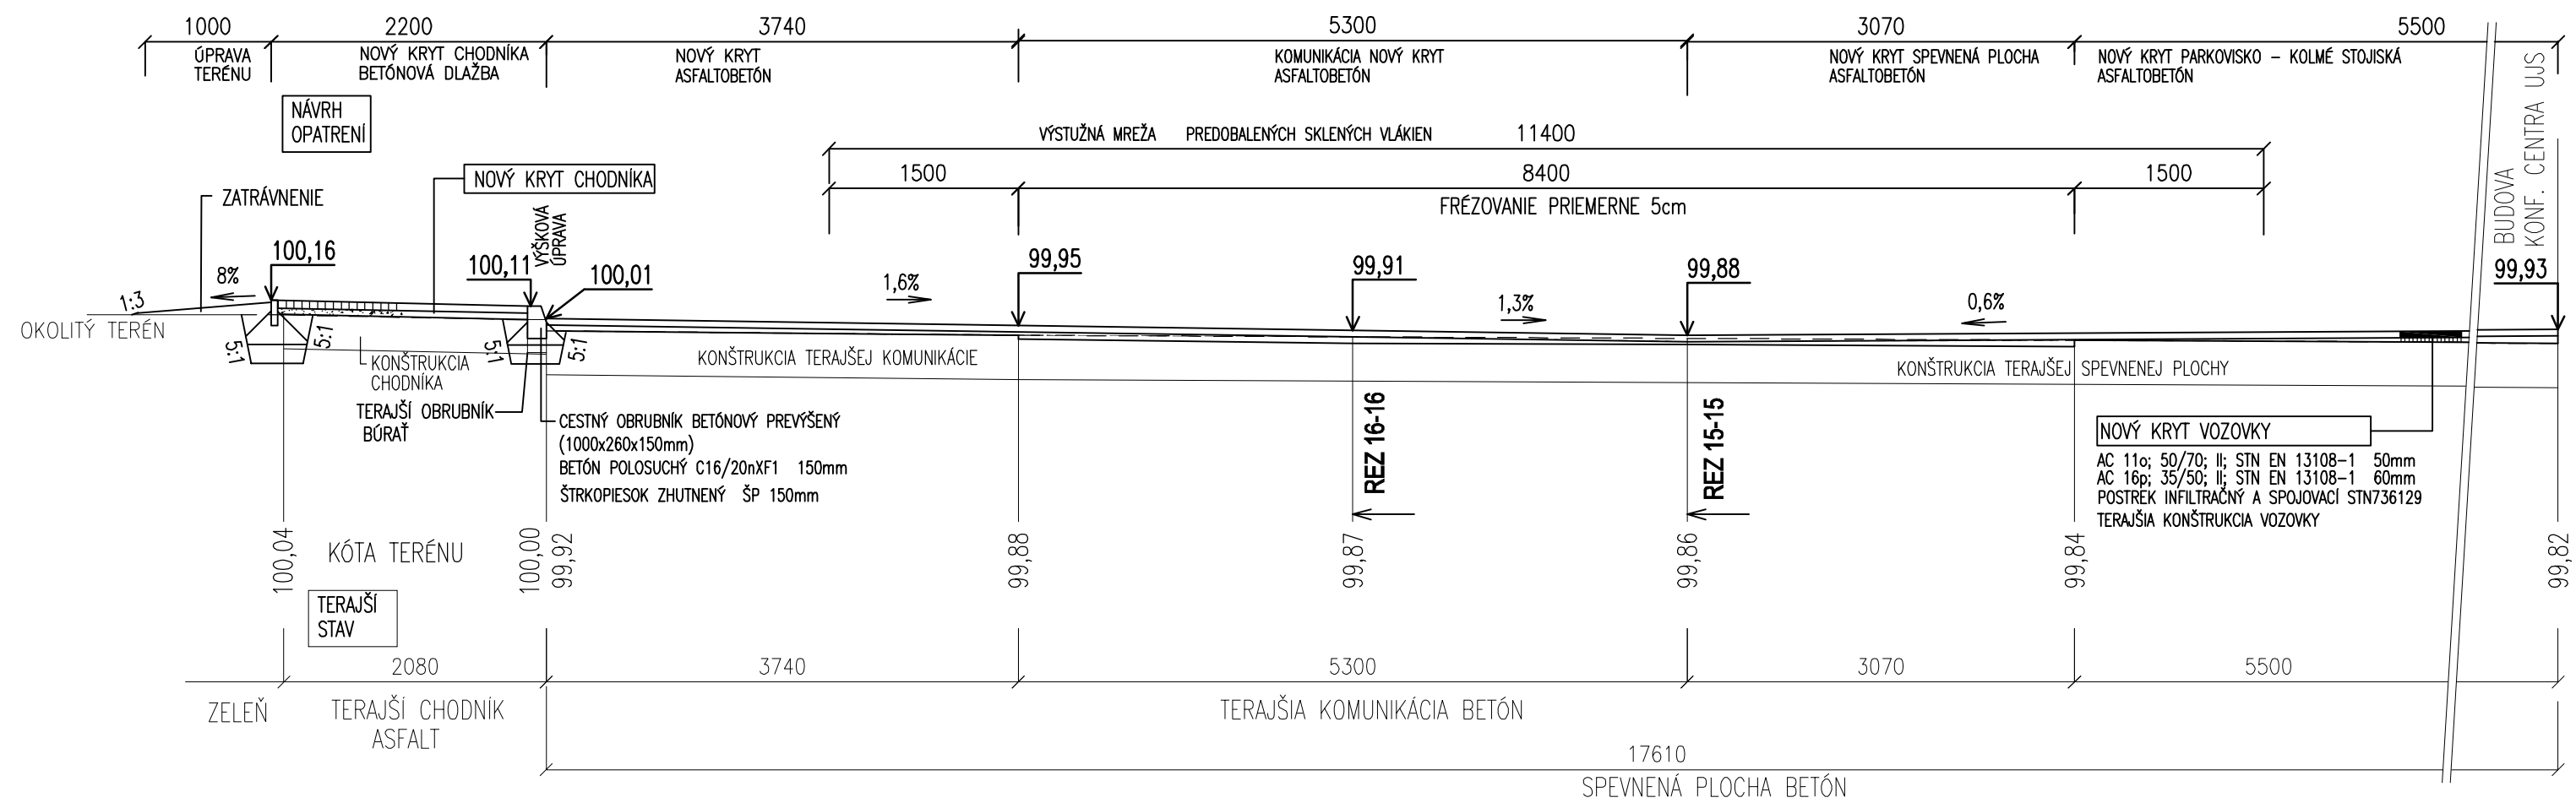

REZ 14 - 14

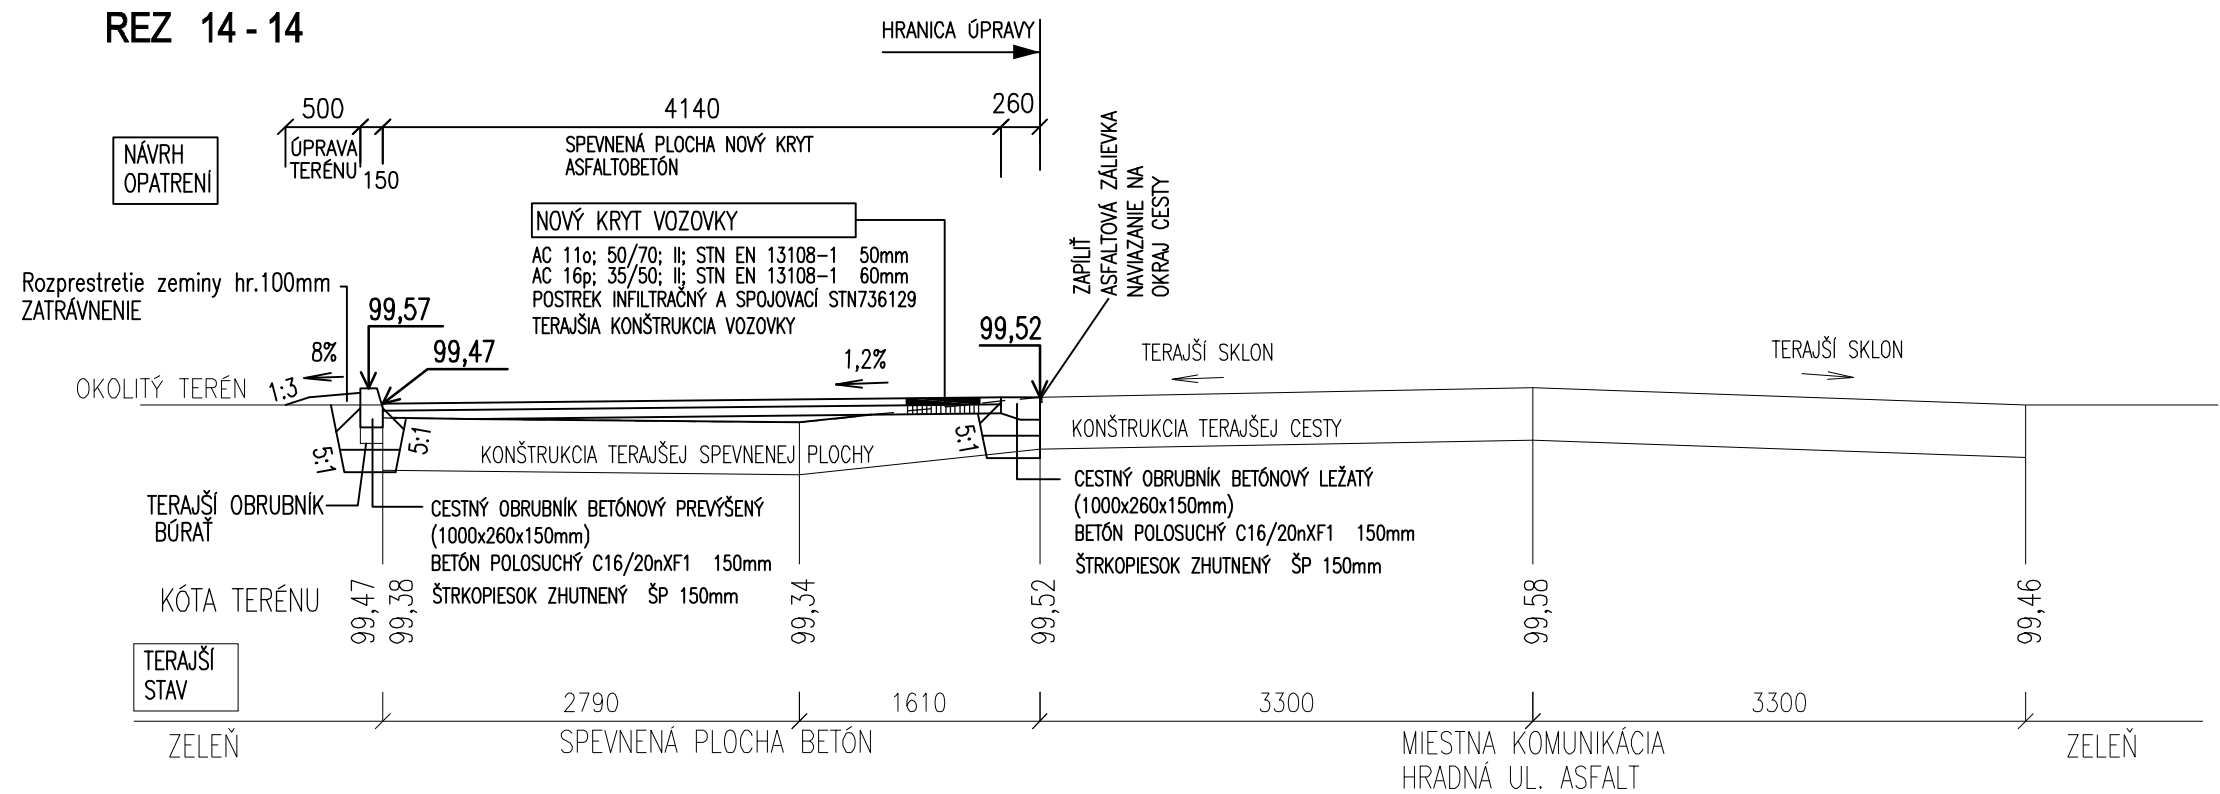

PRIEČNE REZY
 MIERKA 1:50