



REZ 18 - 18

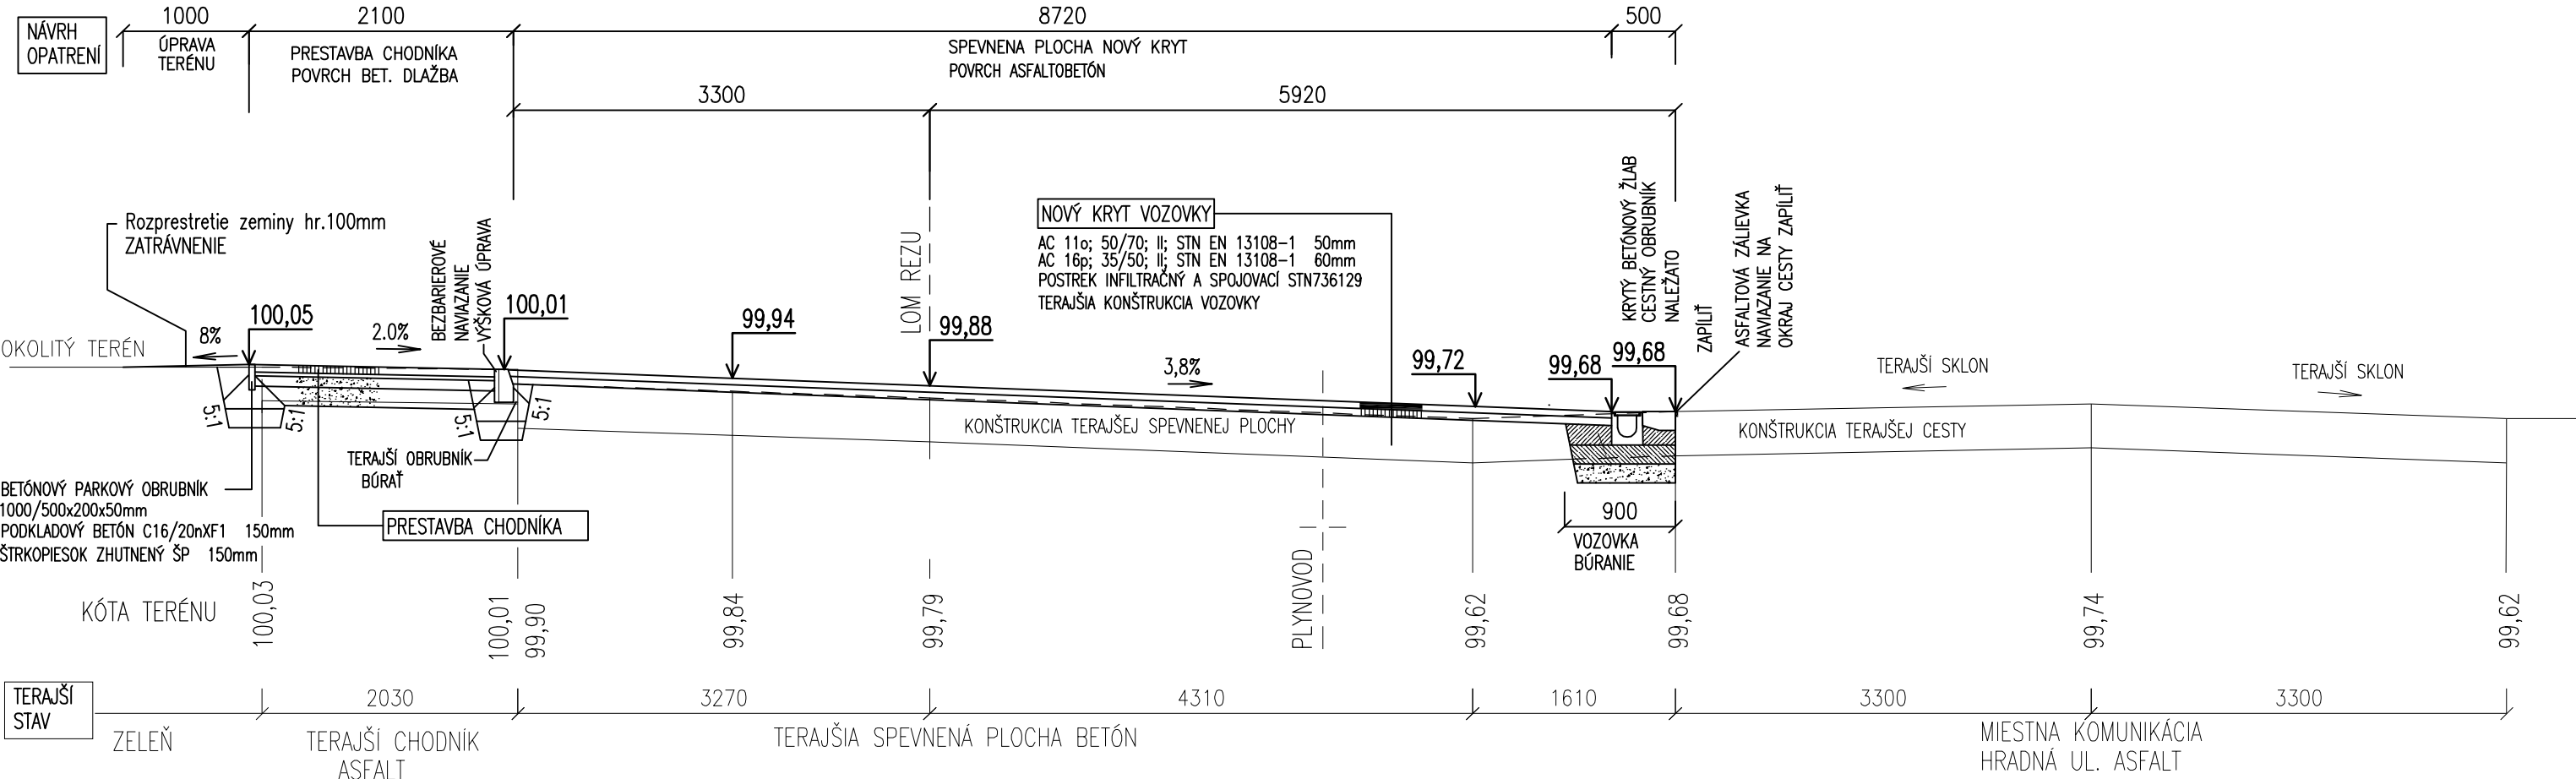

REZ 19 - 19

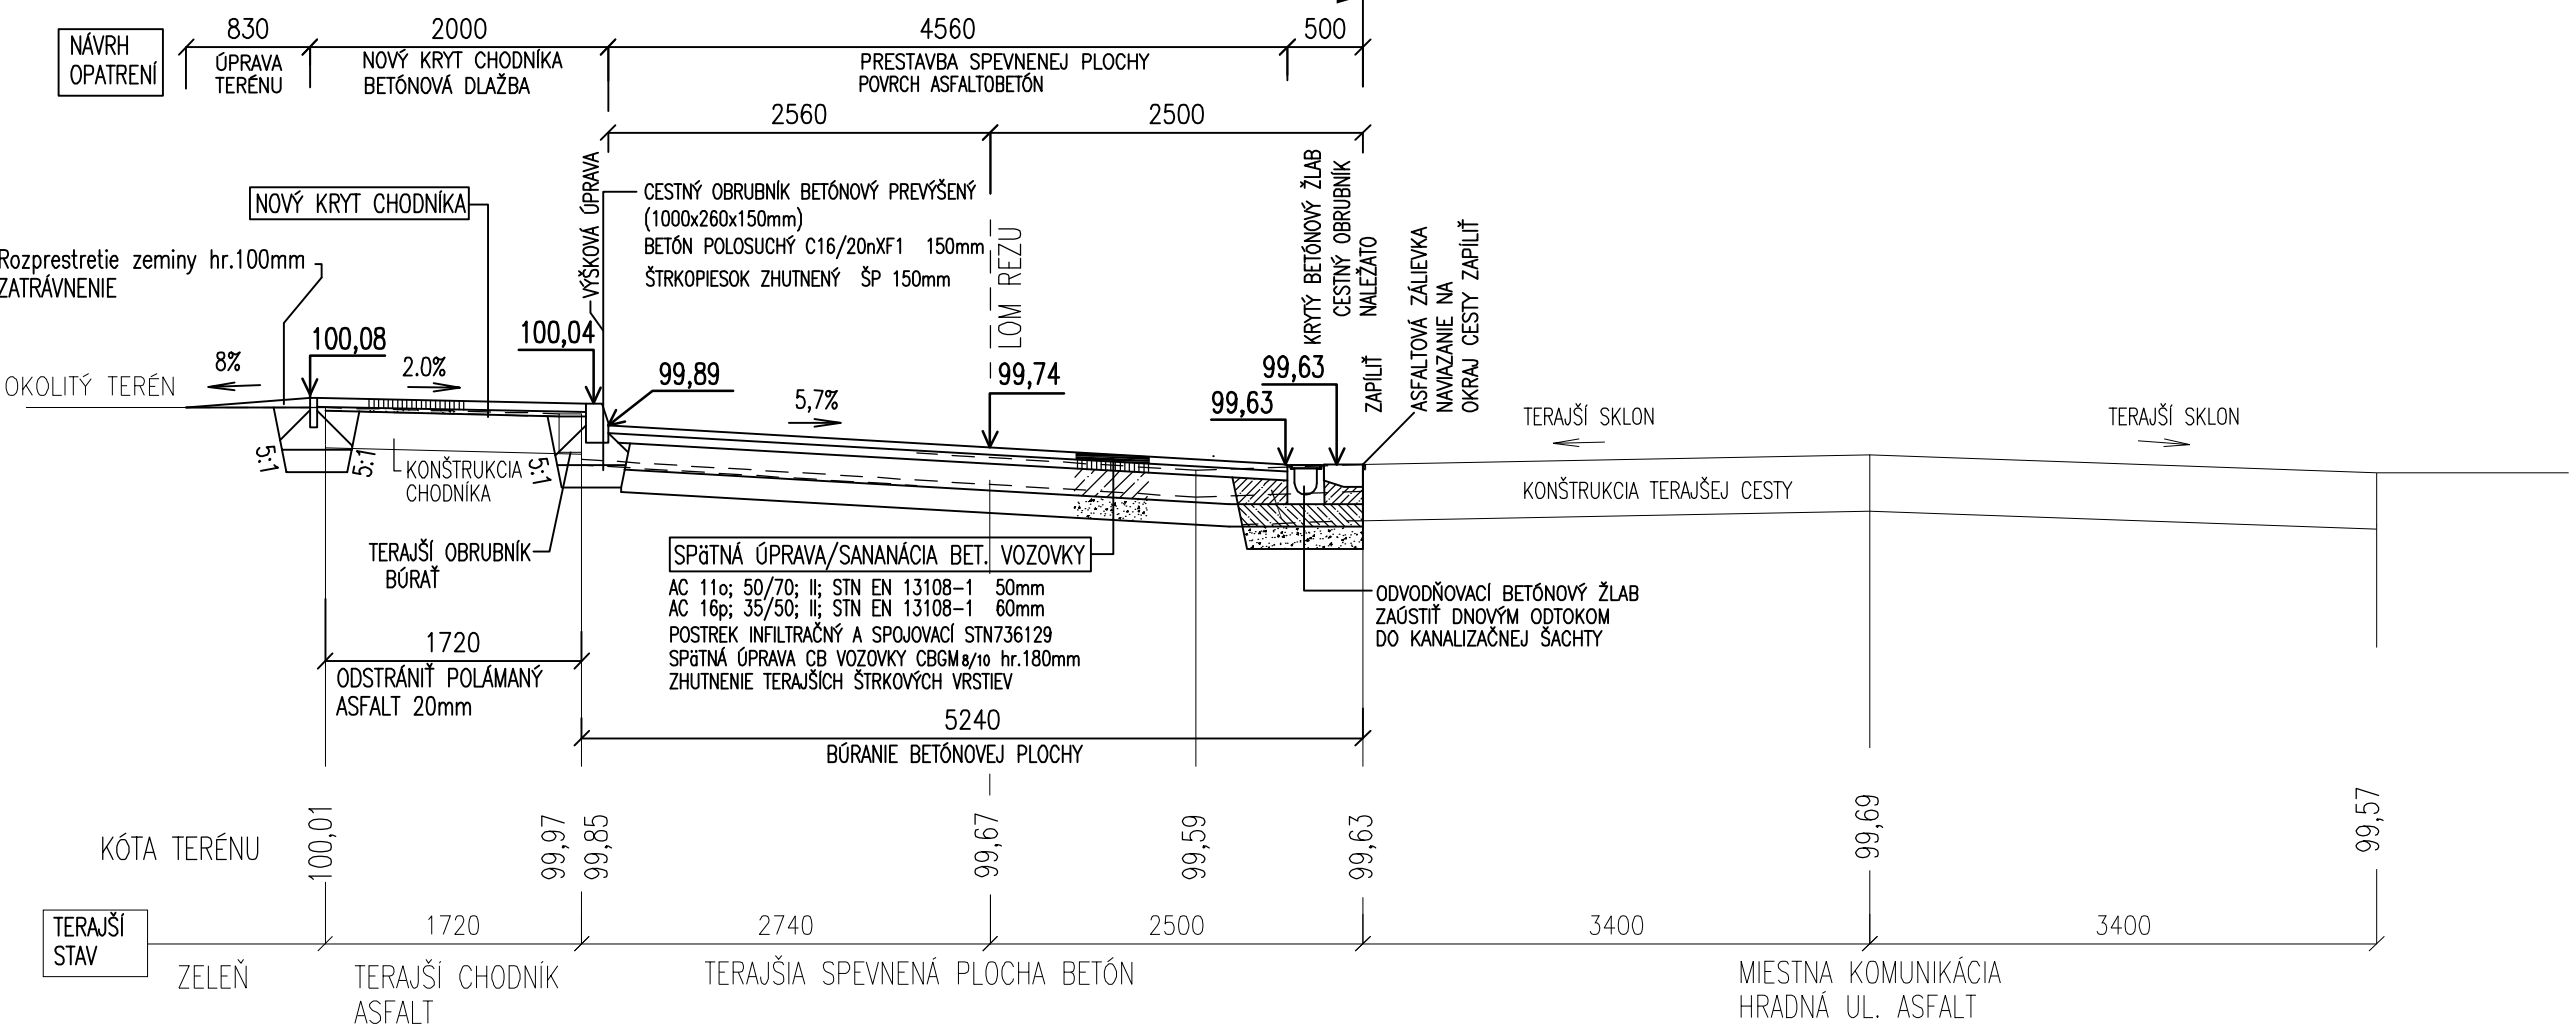

PRIEČNE REZY
MIERKA 1:50