



REZ 5-5

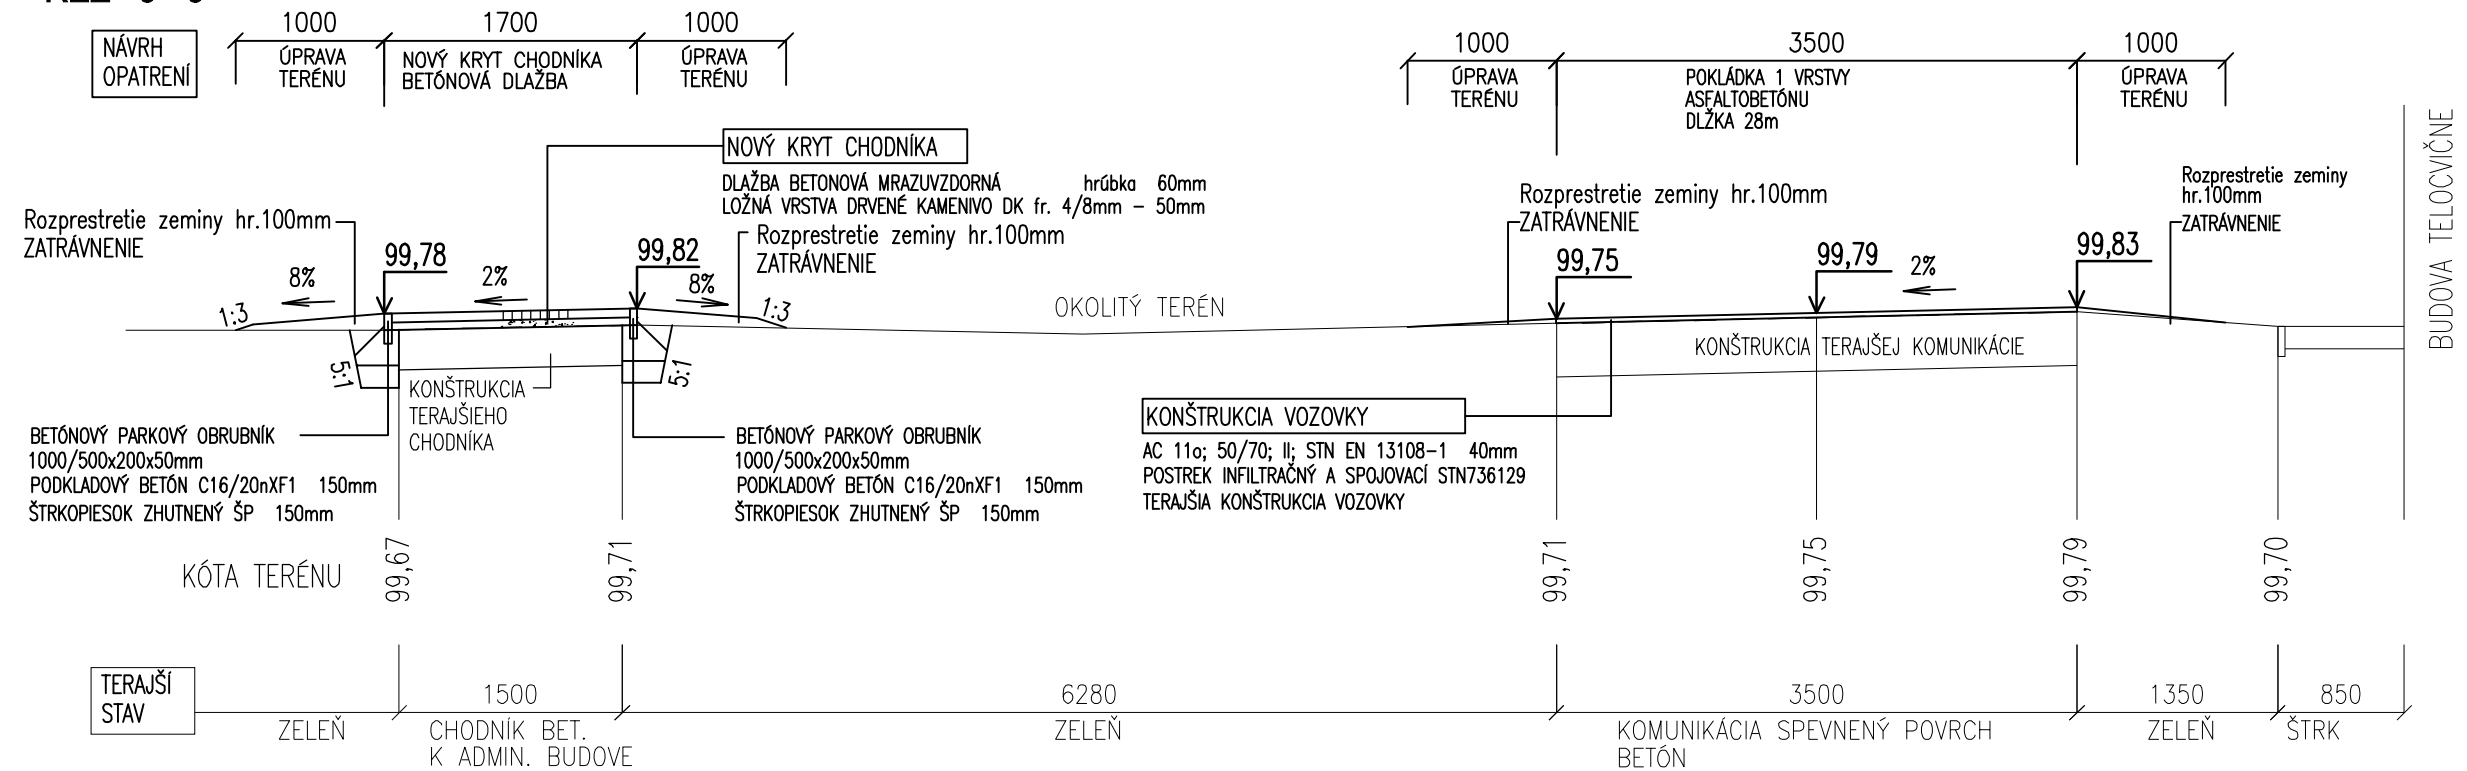

REZ 6-6

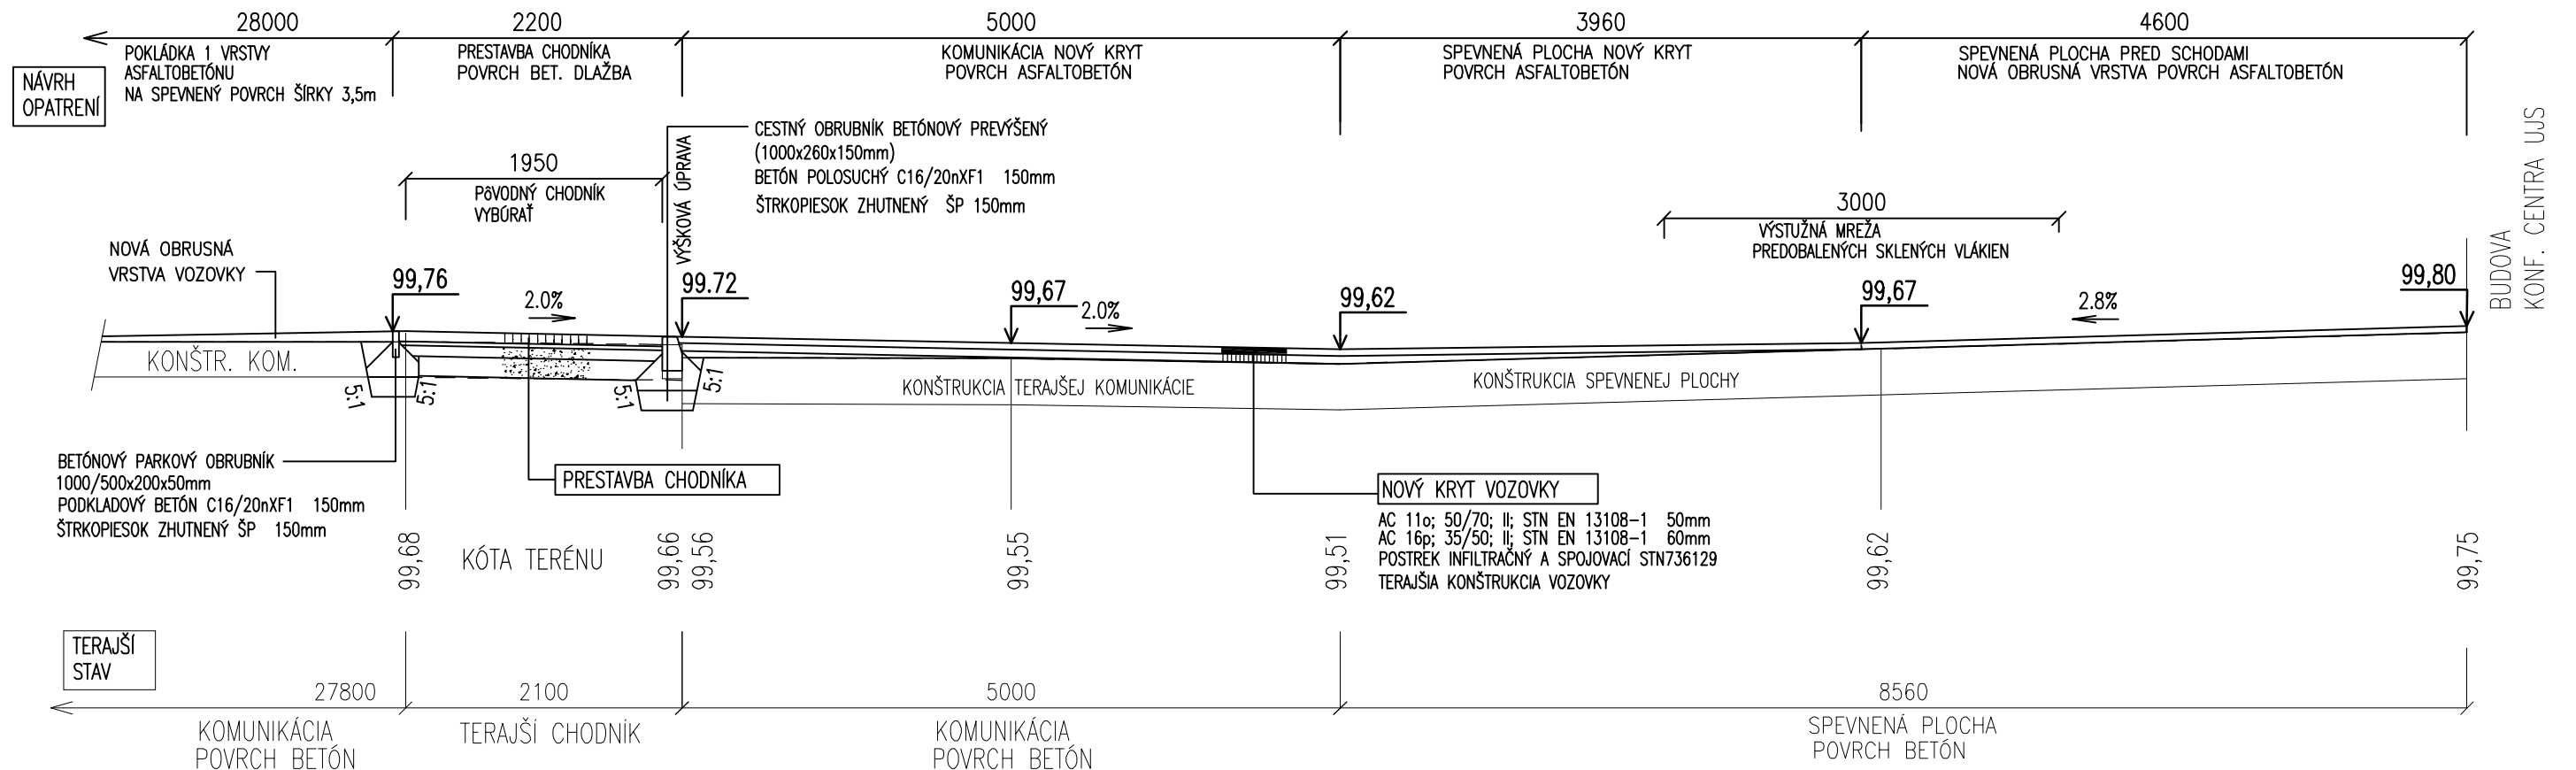

PRIEČNE REZY
MIERKA 1:50