



REZ 7-7

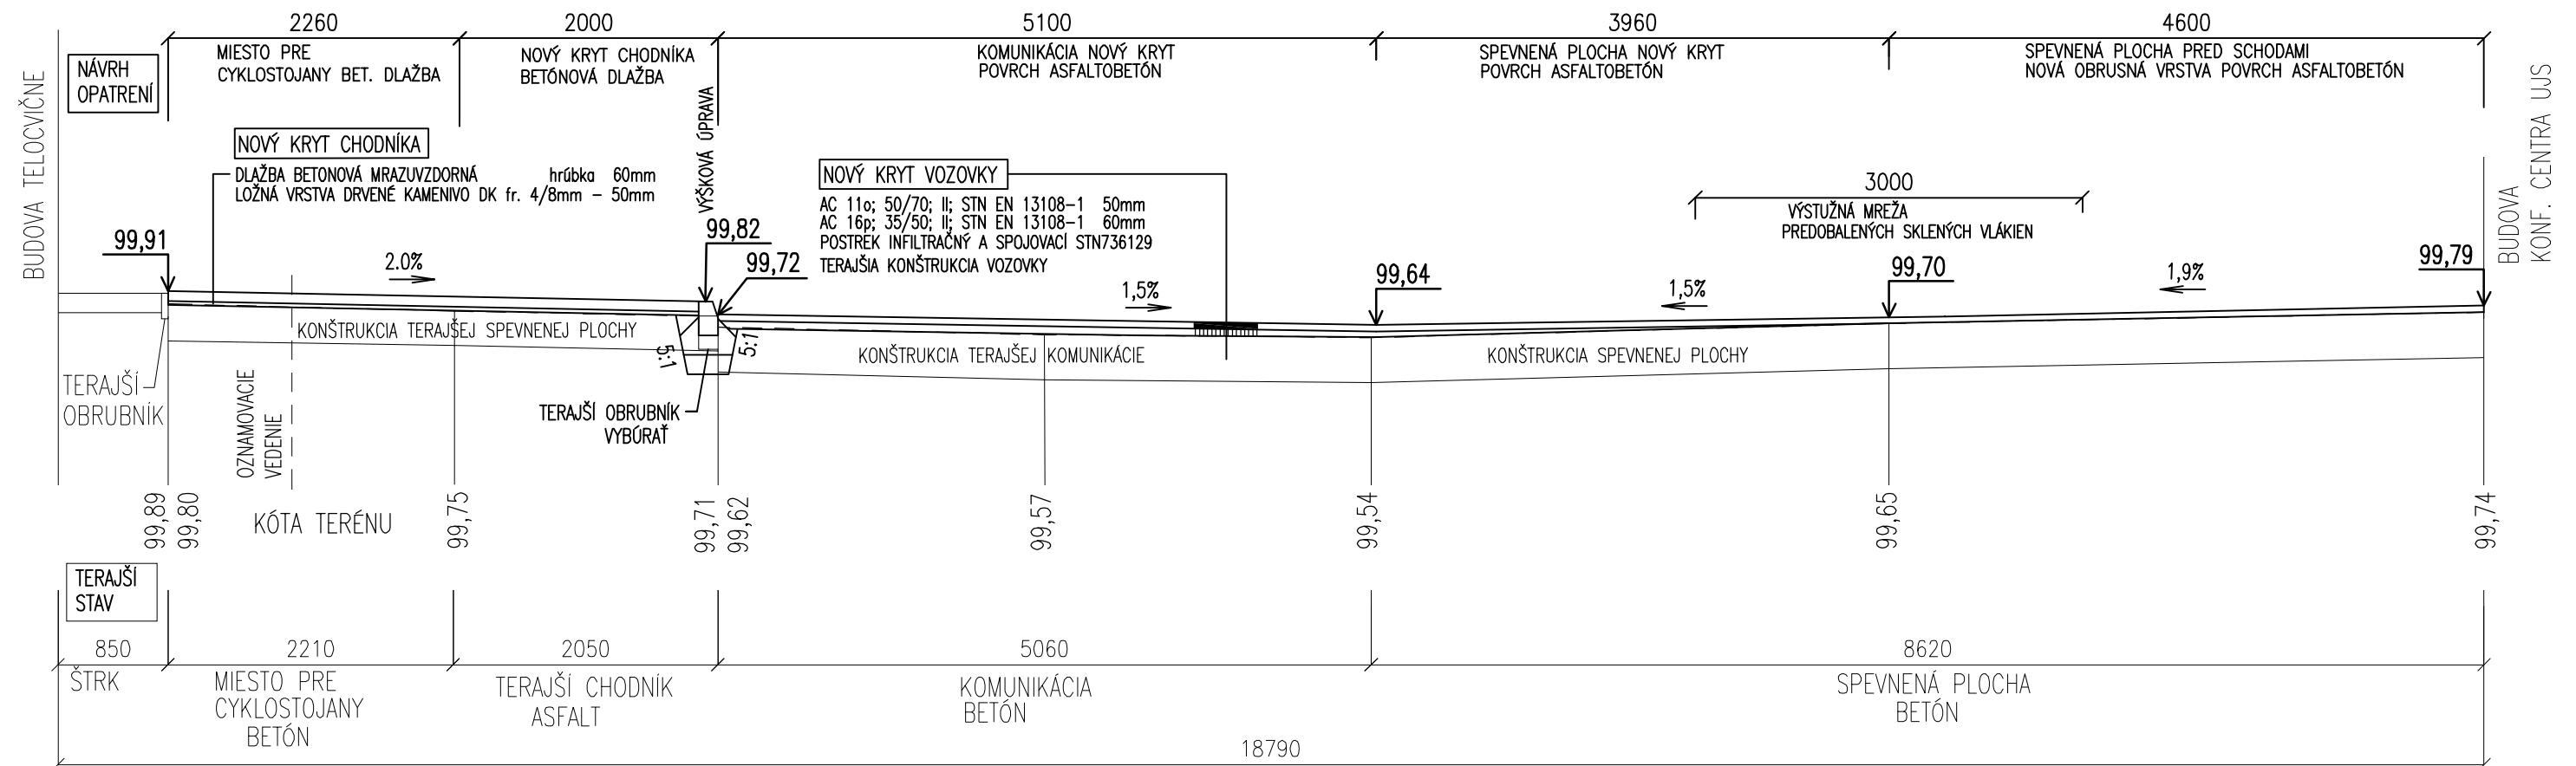

REZ 8 - 8

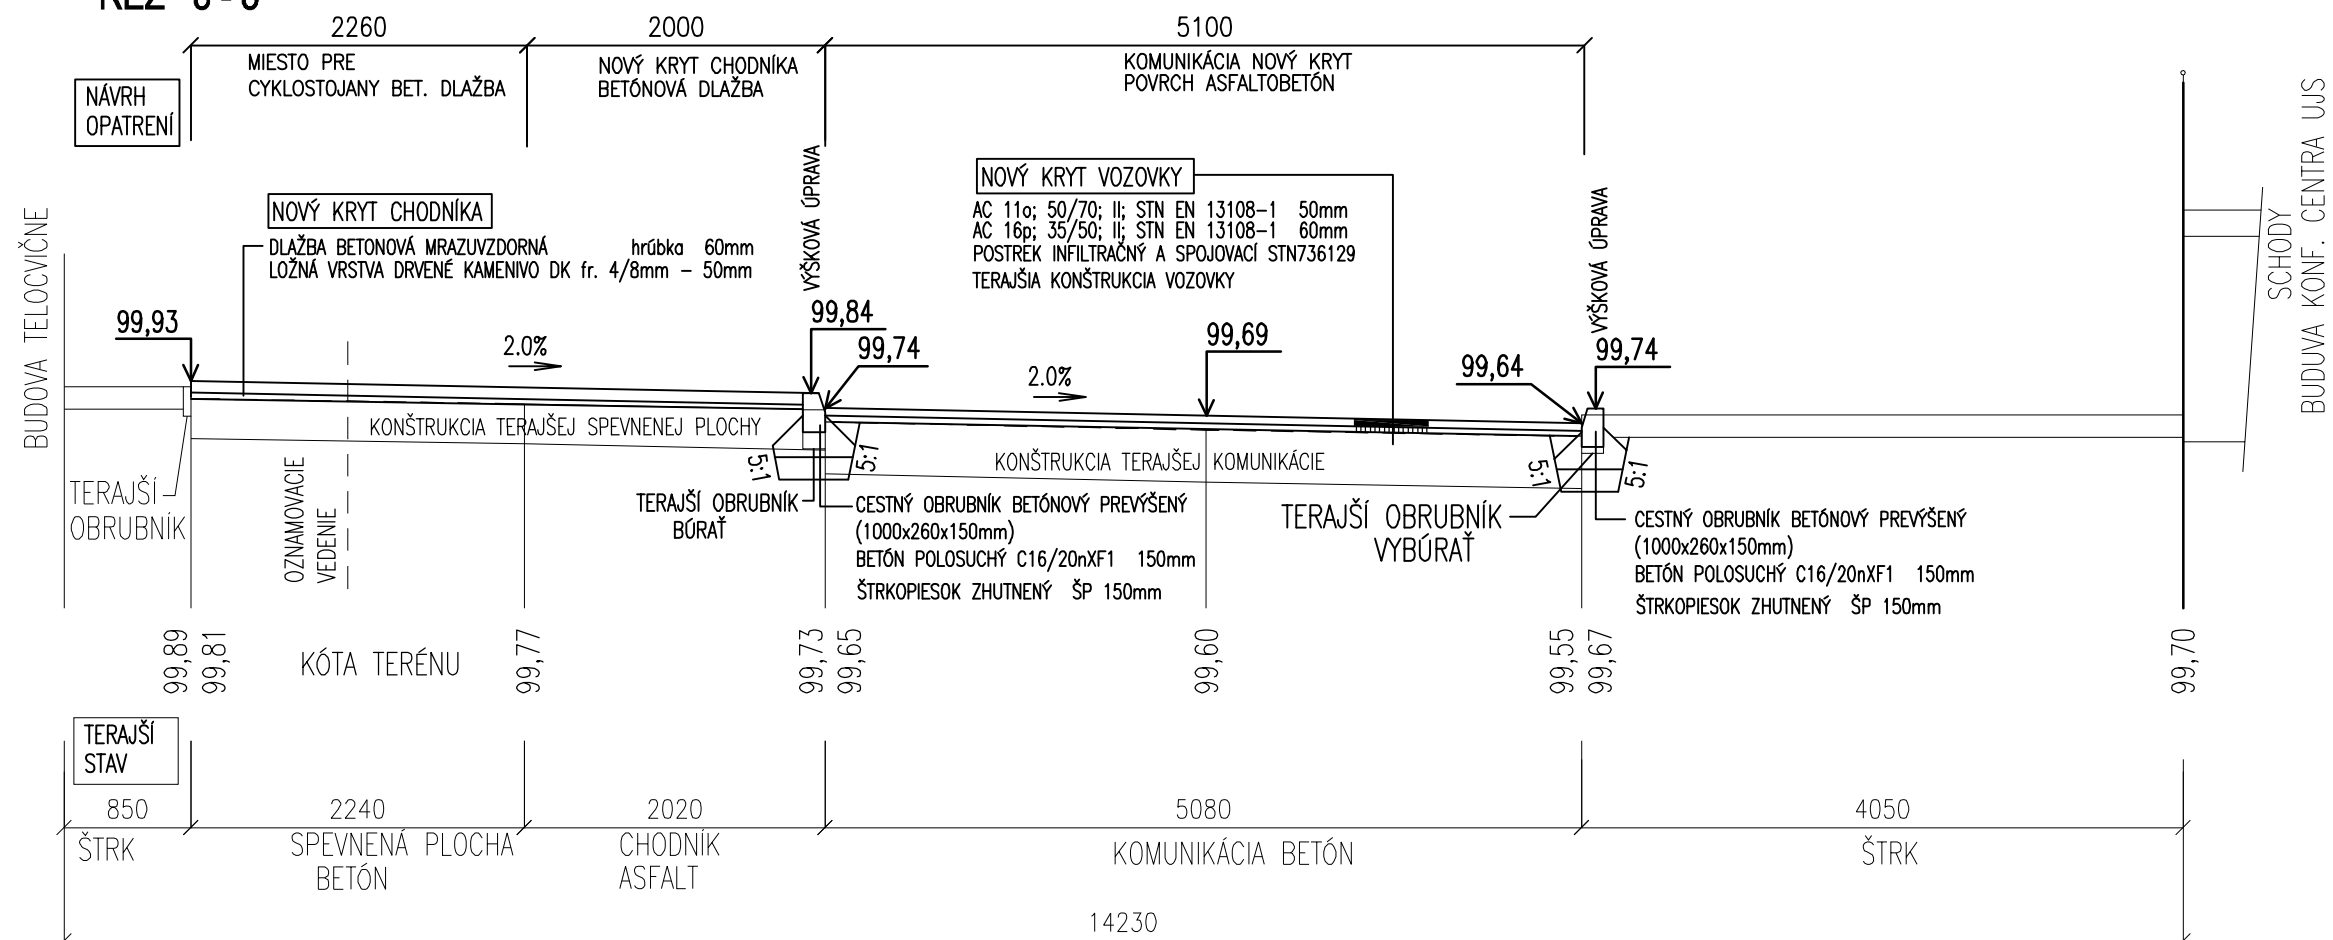

PRIEČNE REZY
MIERKA 1:50