



REZ 9 - 9

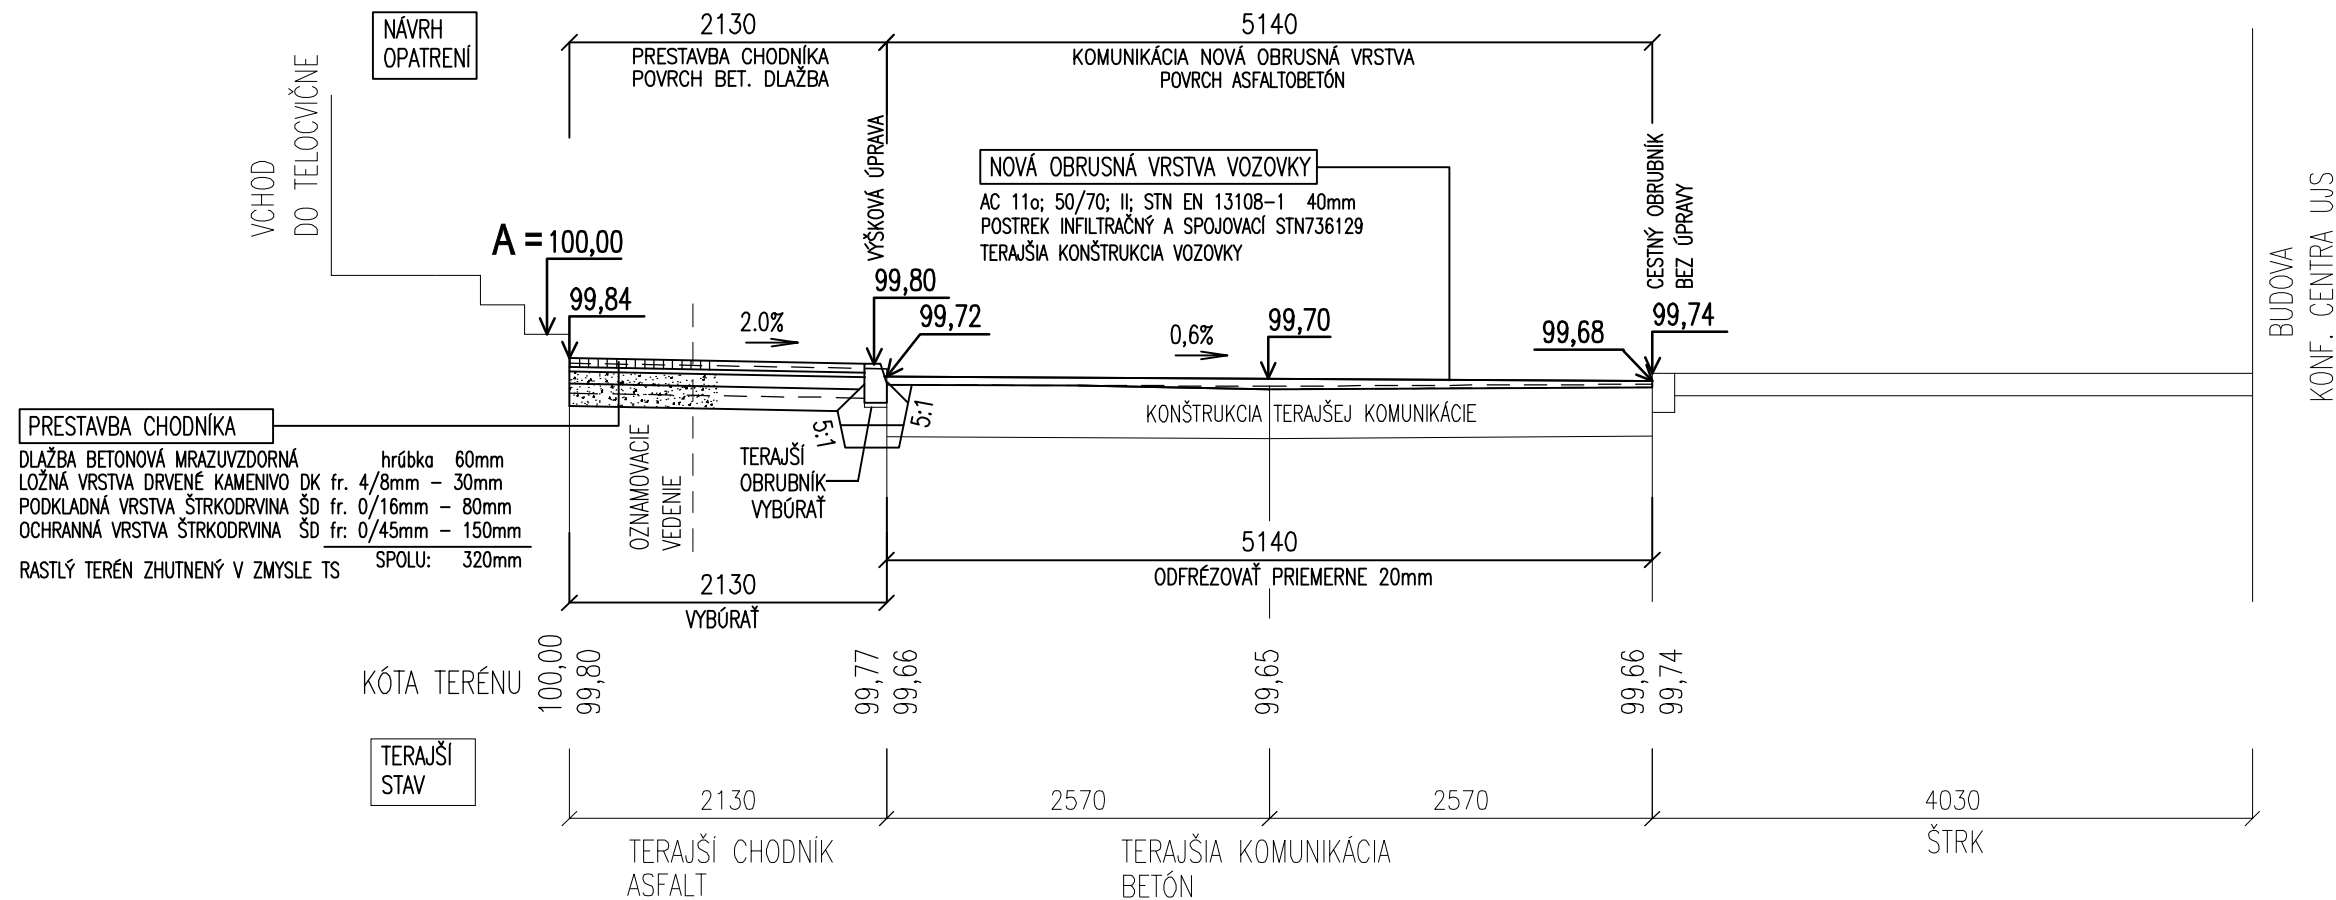

REZ 10 - 10

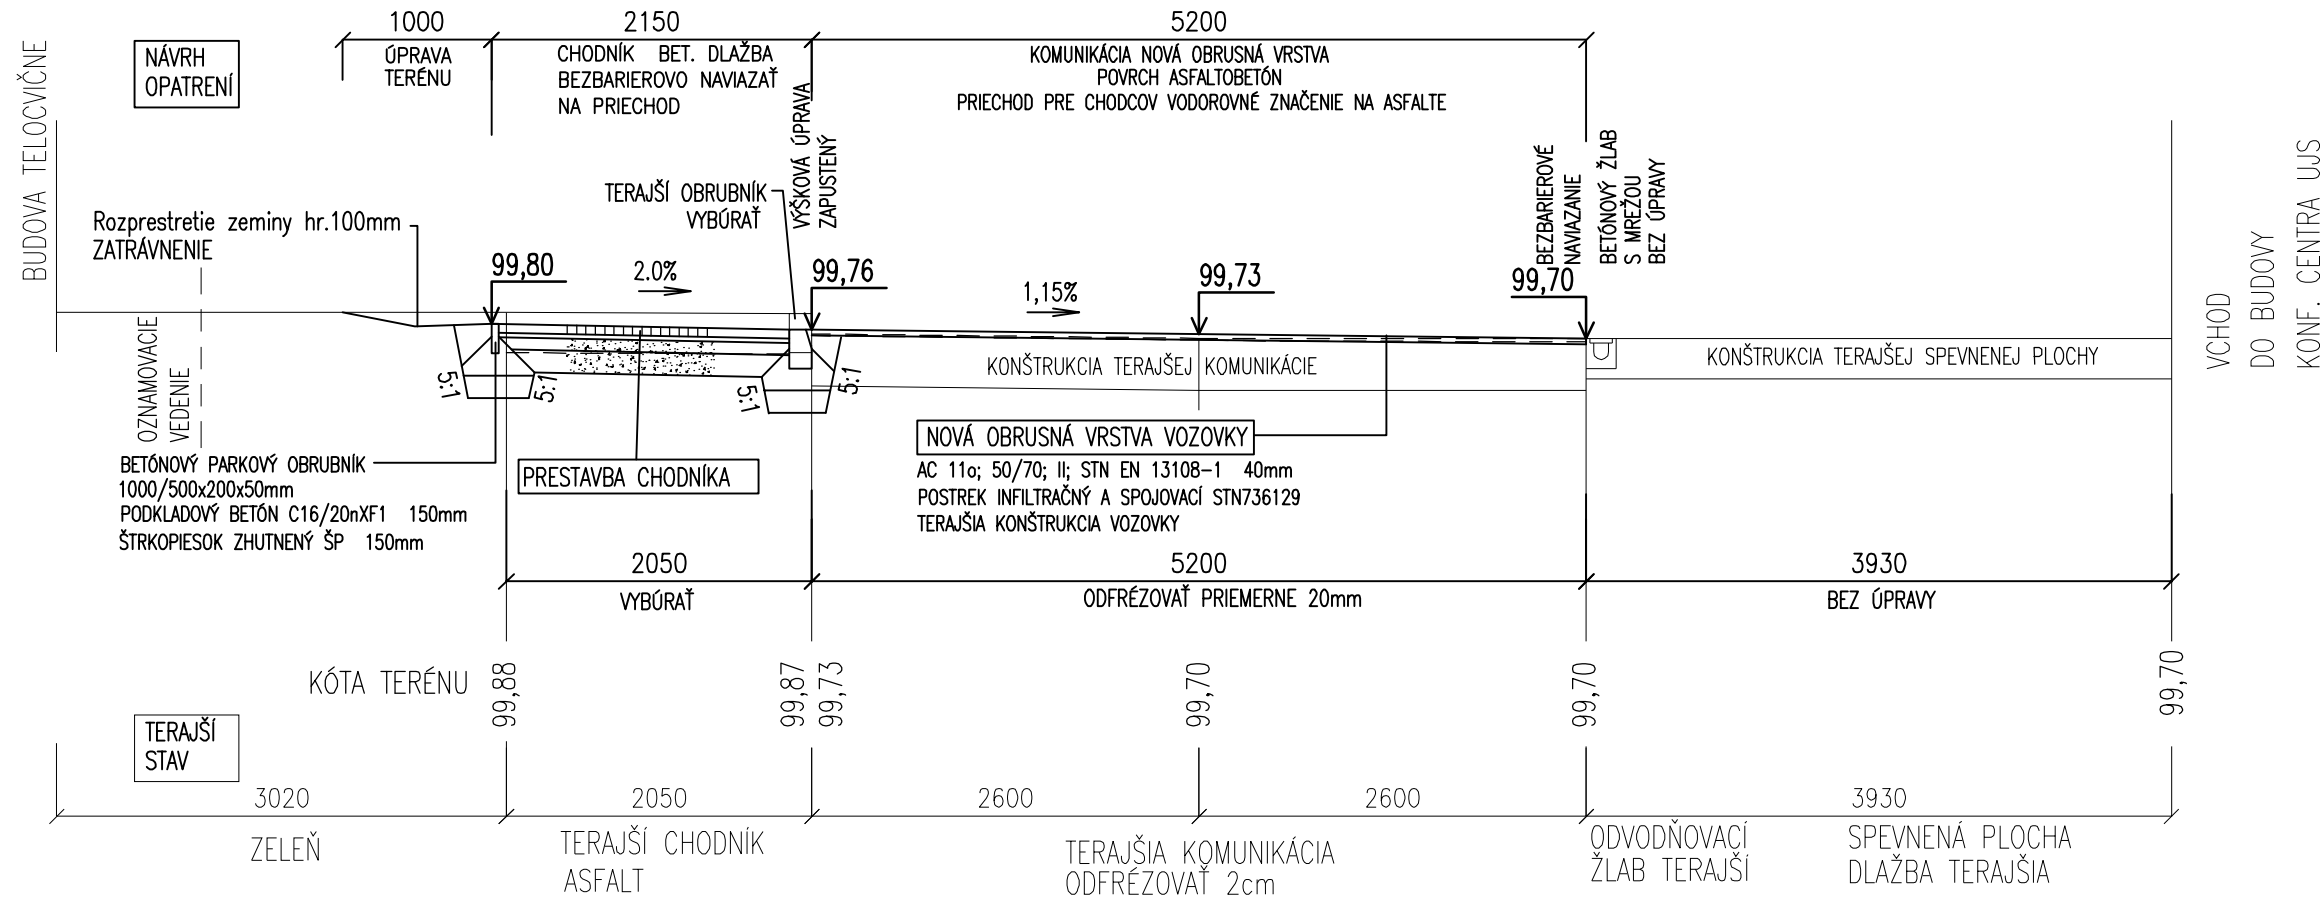

PRIEČNE REZY
MIERKA 1:50